# SKETCH SHOWING CONSTRUCTION OF BS SLAB DRAIN & CULVERTS AT MEDRAHALLI, IN WARD NO-12 IN SHETTYHALLI SUB DIVISION.

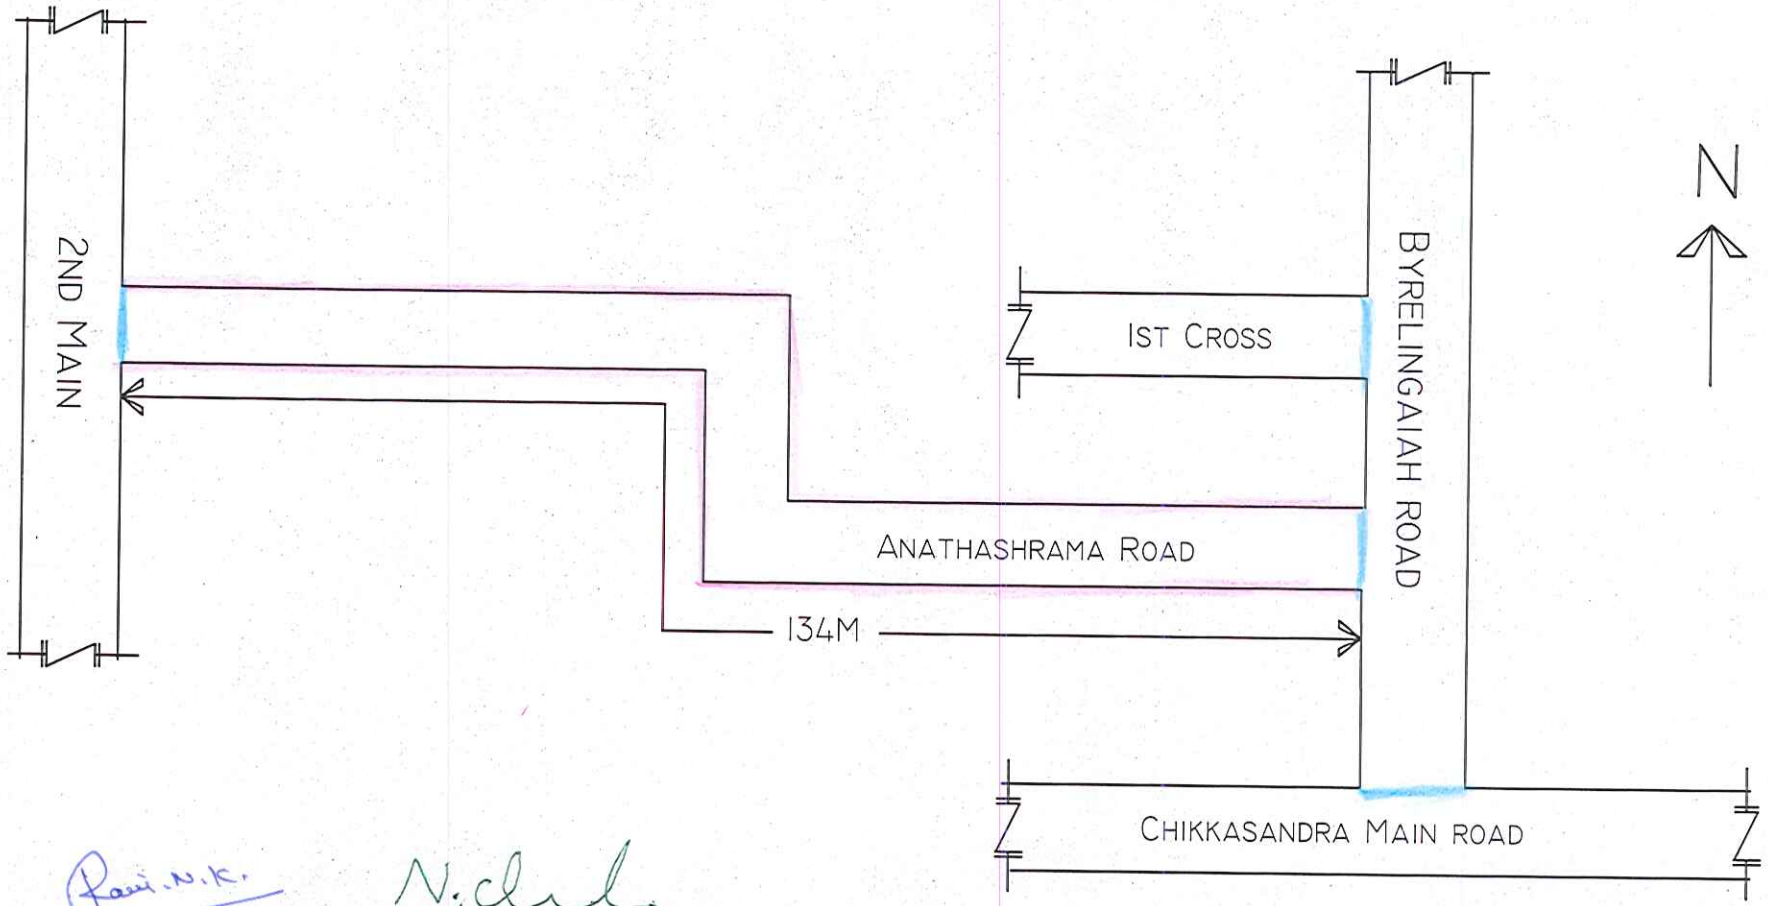


Asst Engineer
Ward No-12

Asst Executive Engineer
Shettyhalli Sub-Division
B.B.M.P